


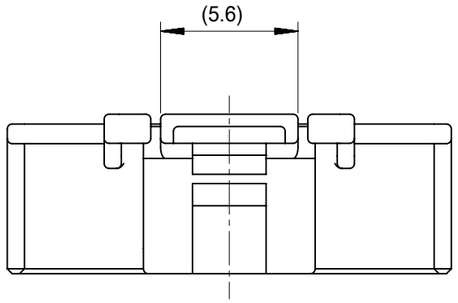


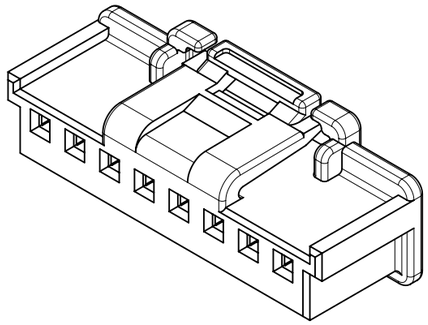



NOTES

1．材質：PBT UL94V-0
MATERIAL: PBT UL94V-0
2．色：白、黒
COLOR: WHITE, BLACK
3．適合端子：50212, 50372, 56161, 560085シリーズ
APPLICABLE TERMINAL: 50212, 50372, 56161, 560085 SERIES
4．嵌合相手：502352, 560020シリーズ
MATES WITH: 502352, 560020 SERIES
5．ELV及びRoHS適合品
ELV AND RoHS COMPLIANT
6．一般公差
GENERAL TOLERANCES
10 UNDER: ±0.2
10 OVER 30 UNDER: ±0.25
30 OVER: ±0.3
ANGULAR: ±3°

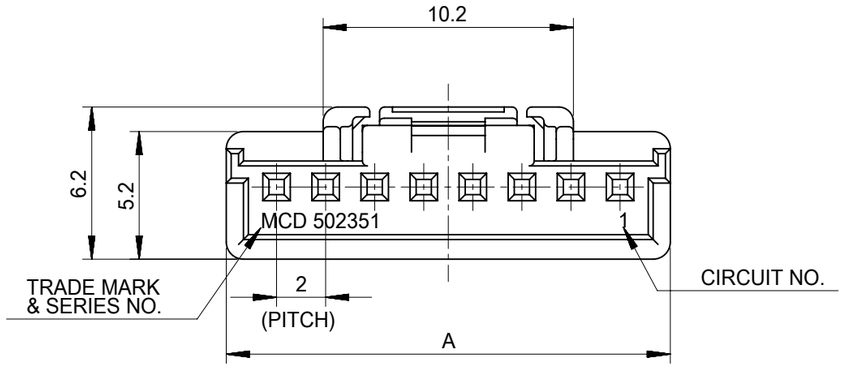

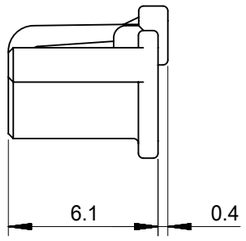

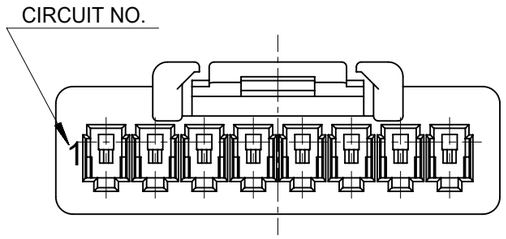

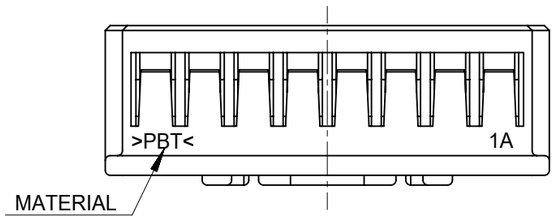

8CKTS

BLACK	32.1	502351-1501	15
	30.1	502351-1401	14
	28.1	502351-1301	13
	26.1	502351-1201	12
	24.1	502351-1101	11
	22.1	502351-1001	10
	20.1	502351-0901	9
	18.1	502351-0801	8
	16.1	502351-0701	7
	14.1	502351-0601	6
	12.1	502351-0501	5
	10.1	502351-0401	4
	8.1	502351-0301	3
	8.0	502351-0201	2
COLOR	A	MATERIAL NO.	CKTS

NATURAL	32.1	502351-1500	15
	30.1	502351-1400	14
	28.1	502351-1300	13
	26.1	502351-1200	12
	24.1	502351-1100	11
	22.1	502351-1000	10
	20.1	502351-0900	9
	18.1	502351-0800	8
	16.1	502351-0700	7
	14.1	502351-0600	6
	12.1	502351-0500	5
	10.1	502351-0400	4
	8.1	502351-0300	3
	8.0	502351-0200	2
COLOR	A	MATERIAL NO.	CKTS

THIS DRAWING CONTAINS INFORMATION THAT IS PROPRIETARY TO MOLEX ELECTRONIC TECHNOLOGIES, LLC AND SHOULD NOT BE USED WITHOUT WRITTEN PERMISSION

DIMENSION UNITS	mm
SCALE	4:1
GENERAL TOLERANCES (UNLESS SPECIFIED)	
ANGULAR TOL ±	°
4 PLACES ±	
3 PLACES ±	
2 PLACES ±	
1 PLACE ±	
0 PLACES ±	
DRAFT WHERE APPLICABLE MUST REMAIN WITHIN DIMENSIONS	

CURRENT REV DESC:

EC NO: 628767
DRWN: MSATO08 2019/12/09
CHK'D: HIIJIMA 2019/12/10
APPR: TOSADA 2019/12/13

~~INITIAL REVISION:~~
~~DRWN: SHSHIBATA 2008/01/23~~
~~APPR: AKANESHIGE 2008/01/23~~

INITIAL REVISION:
DRWN SHSHIBATA 2007/12/18
CHECK HKOMATSU 2007/12/18
APPR MAYAMAMOTO 2010/12/02

THIRD ANGLE PROJECTION | DRAWING: A3-SIZE | SERIES: 502351

molex

2.0MM PITCH
WIRE TO BOARD CONN. RECEPTACLE HOUSING


PRODUCT CUSTOMER DRAWING


DOCUMENT NUMBER	DOC TYPE	DOC PART	REVISION
SD-502351-001	PSD	001	J1


MATERIAL NUMBER	CUSTOMER	SHEET NUMBER
SEE CHART	GENERAL MARKET	1 OF 3


DOCUMENT STATUS	P1	RELEASE DATE	2019/12/13 01:19:57


FORMAT: master_Sheet-A3
REVISION: H
DATE: 2018/01/19

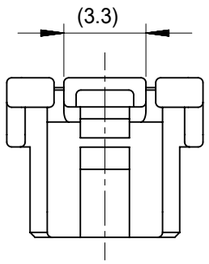


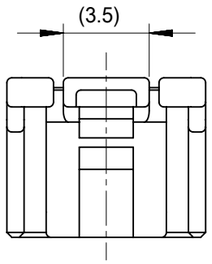


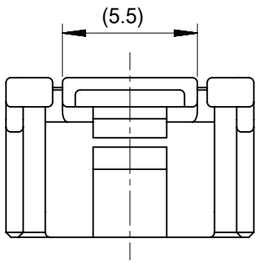

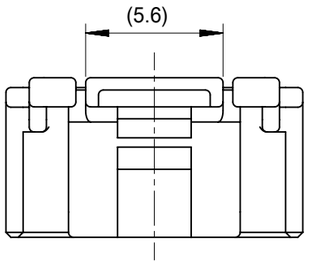


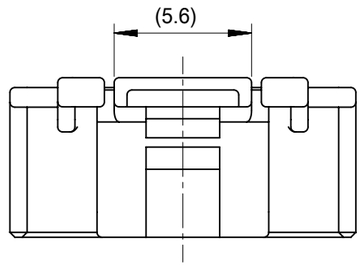

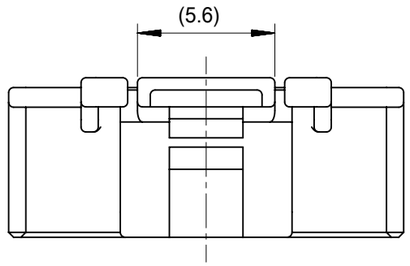


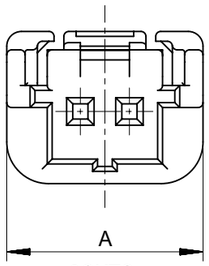


2CKTS

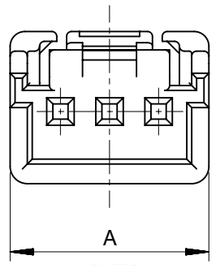


3CKTS

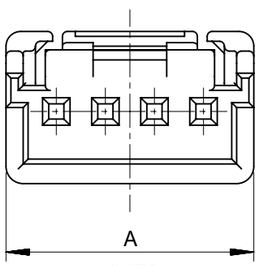


4CKTS

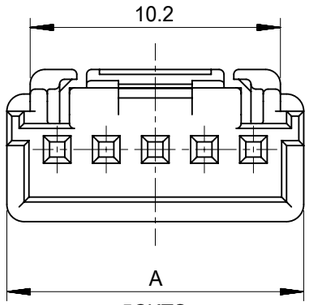


5CKTS

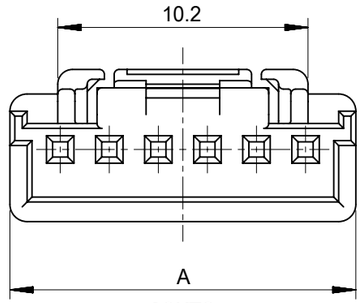



6CKTS

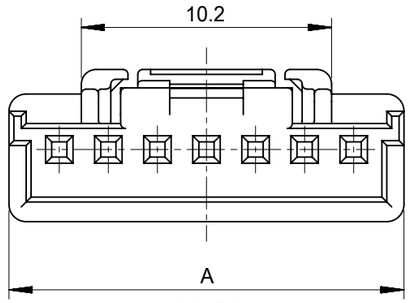


7CKTS

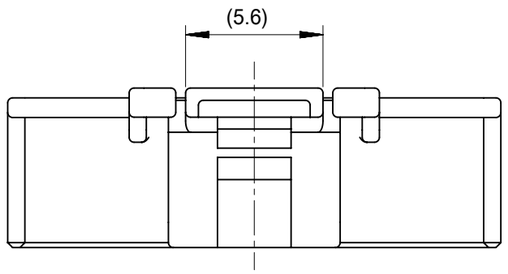


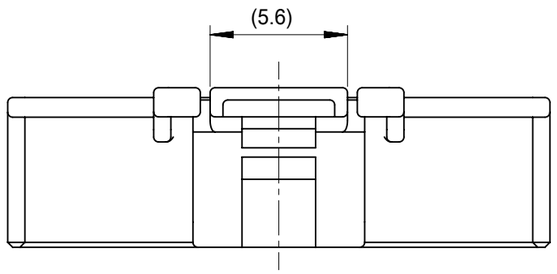

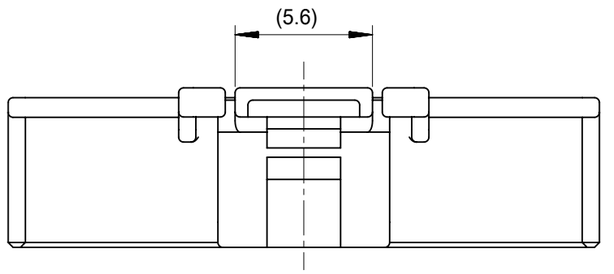


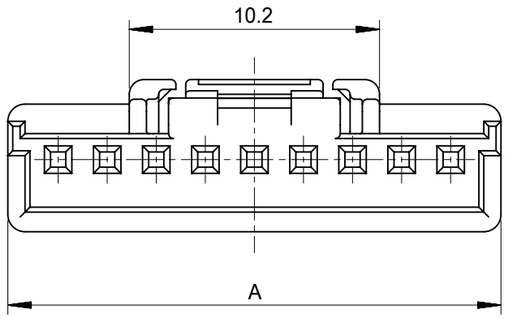

9CKTS

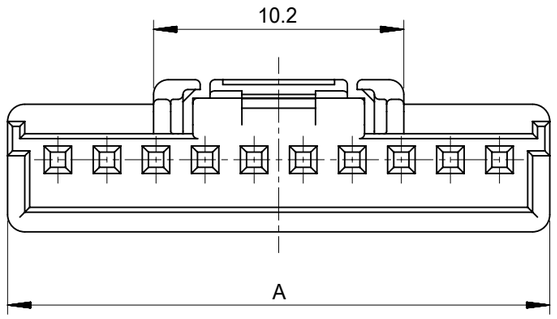

10CKTS

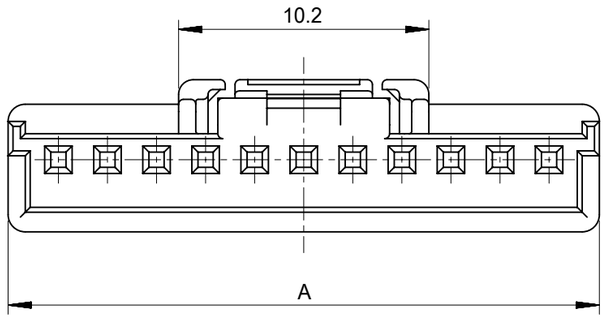

11CKTS

THIS DRAWING CONTAINS INFORMATION THAT IS PROPRIETARY TO MOLEX ELECTRONIC TECHNOLOGIES, LLC AND SHOULD NOT BE USED WITHOUT WRITTEN PERMISSION

DIMENSION UNITS	SCALE
mm	4:1

GENERAL TOLERANCES (UNLESS SPECIFIED)

ANGULAR TOL	±	°
4 PLACES	±	
3 PLACES	±	
2 PLACES	±	
1 PLACE	±	
0 PLACES	±	

DRAFT WHERE APPLICABLE MUST REMAIN WITHIN DIMENSIONS

CURRENT REV DESC:

EC NO: 628767

DRWN: MSATO08 2019/12/09

CHK'D: HIIJIMA 2019/12/10

APPR: TOSADA 2019/12/13

~~INITIAL REVISION:~~

~~DRWN: SHSHIBATA 2008/01/23~~

~~APPR: AKANESHIGE 2008/01/23~~

INITIAL REVISION:

DRWN SHSHIBATA 2007/12/18

CHECK HKOMATSU 2007/12/18

APPR MAYAMAMOTO 2010/12/02

THIRD ANGLE PROJECTION | DRAWING: A3-SIZE | SERIES: 502351

molex

2.0MM PITCH
WIRE TO BOARD CONN. RECEPTACLE HOUSING


PRODUCT CUSTOMER DRAWING


DOCUMENT NUMBER	DOC TYPE	DOC PART	REVISION
SD-502351-001	PSD	001	J1

MATERIAL NUMBER	CUSTOMER	SHEET NUMBER
SEE CHART	GENERAL MARKET	2 OF 3


DOCUMENT STATUS	P1	RELEASE DATE	2019/12/13 01:19:57


FORMAT: master-lb-prod-A3
REVISION: H
DATE: 2018/01/18

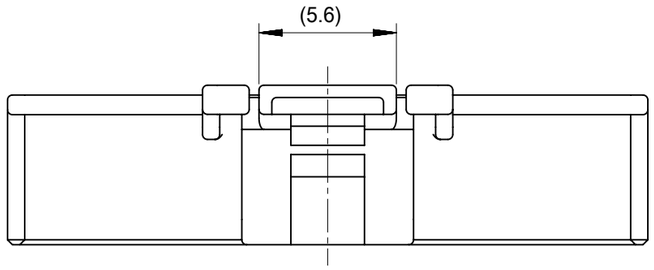

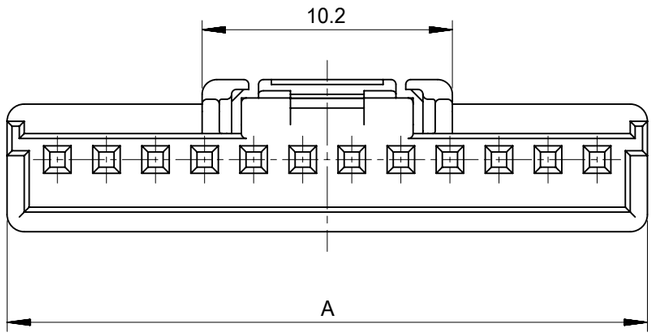



12CKTS

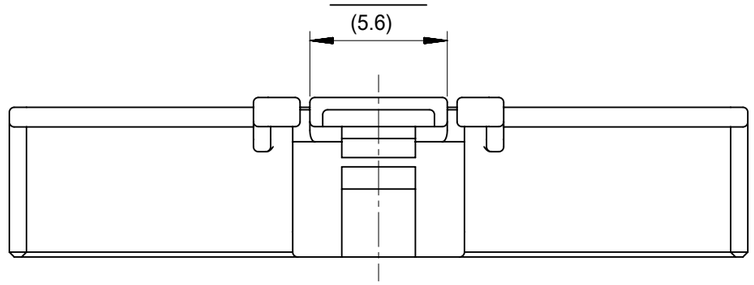

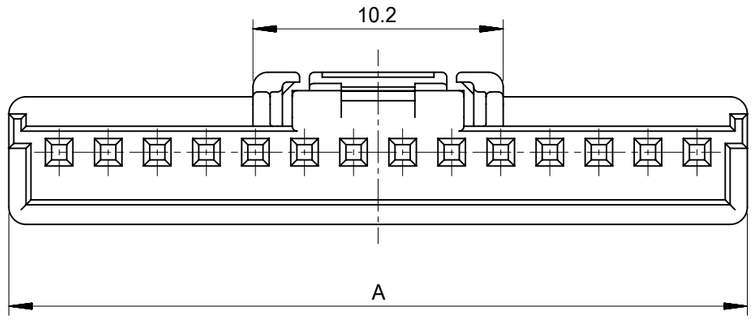



14CKTS

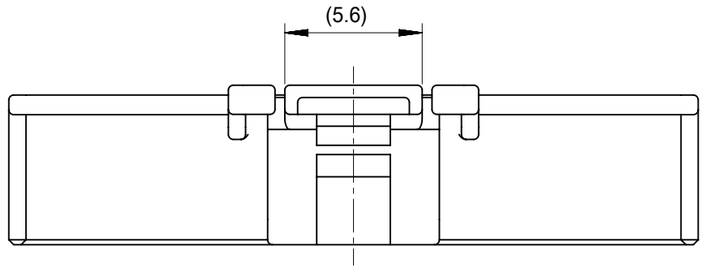

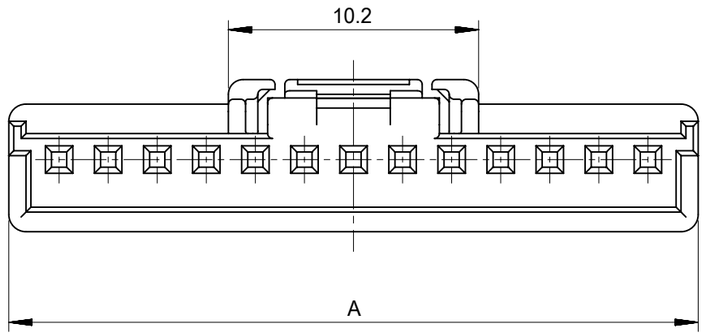

13CKTS

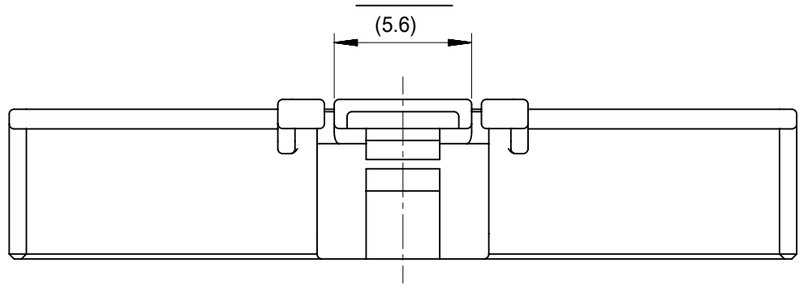

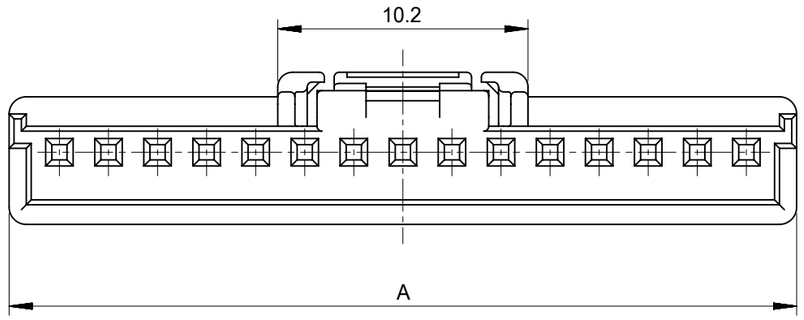

15CKTS

THIS DRAWING CONTAINS INFORMATION THAT IS PROPRIETARY TO MOLEX ELECTRONIC TECHNOLOGIES, LLC AND SHOULD NOT BE USED WITHOUT WRITTEN PERMISSION

DIMENSION UNITS	SCALE
mm	4:1

GENERAL TOLERANCES (UNLESS SPECIFIED)

ANGULAR TOL	± °
4 PLACES	±
3 PLACES	±
2 PLACES	±
1 PLACE	±
0 PLACES	±

DRAFT WHERE APPLICABLE MUST REMAIN WITHIN DIMENSIONS

CURRENT REV DESC:

EC NO: 628767
DRWN: MSATO08 2019/12/09
CHK'D: HIIJIMA 2019/12/10
APPR: TOSADA 2019/12/13

~~INITIAL REVISION:~~
~~DRWN: SHSHIBATA 2008/01/23~~
~~APPR: AKANESHIGE 2008/01/23~~

INITIAL REVISION:
DRWN SHSHIBATA 2007/12/18
CHECK HKOMATSU 2007/12/18
APPR MAYAMAMOTO 2010/12/02

THIRD ANGLE PROJECTION | DRAWING: A3-SIZE | SERIES: 502351

molex

2.0MM PITCH
WIRE TO BOARD CONN. RECEPTACLE HOUSING

PRODUCT CUSTOMER DRAWING

DOCUMENT NUMBER	DOC TYPE	DOC PART	REVISION
SD-502351-001	PSD	001	J1

MATERIAL NUMBER	CUSTOMER	SHEET NUMBER
SEE CHART	GENERAL MARKET	3 OF 3

DOCUMENT STATUS	P1	RELEASE DATE	2019/12/13 01:19:57

FORMAT: master-tb-prod-A3
REVISION: H
DATE: 2018/01/18